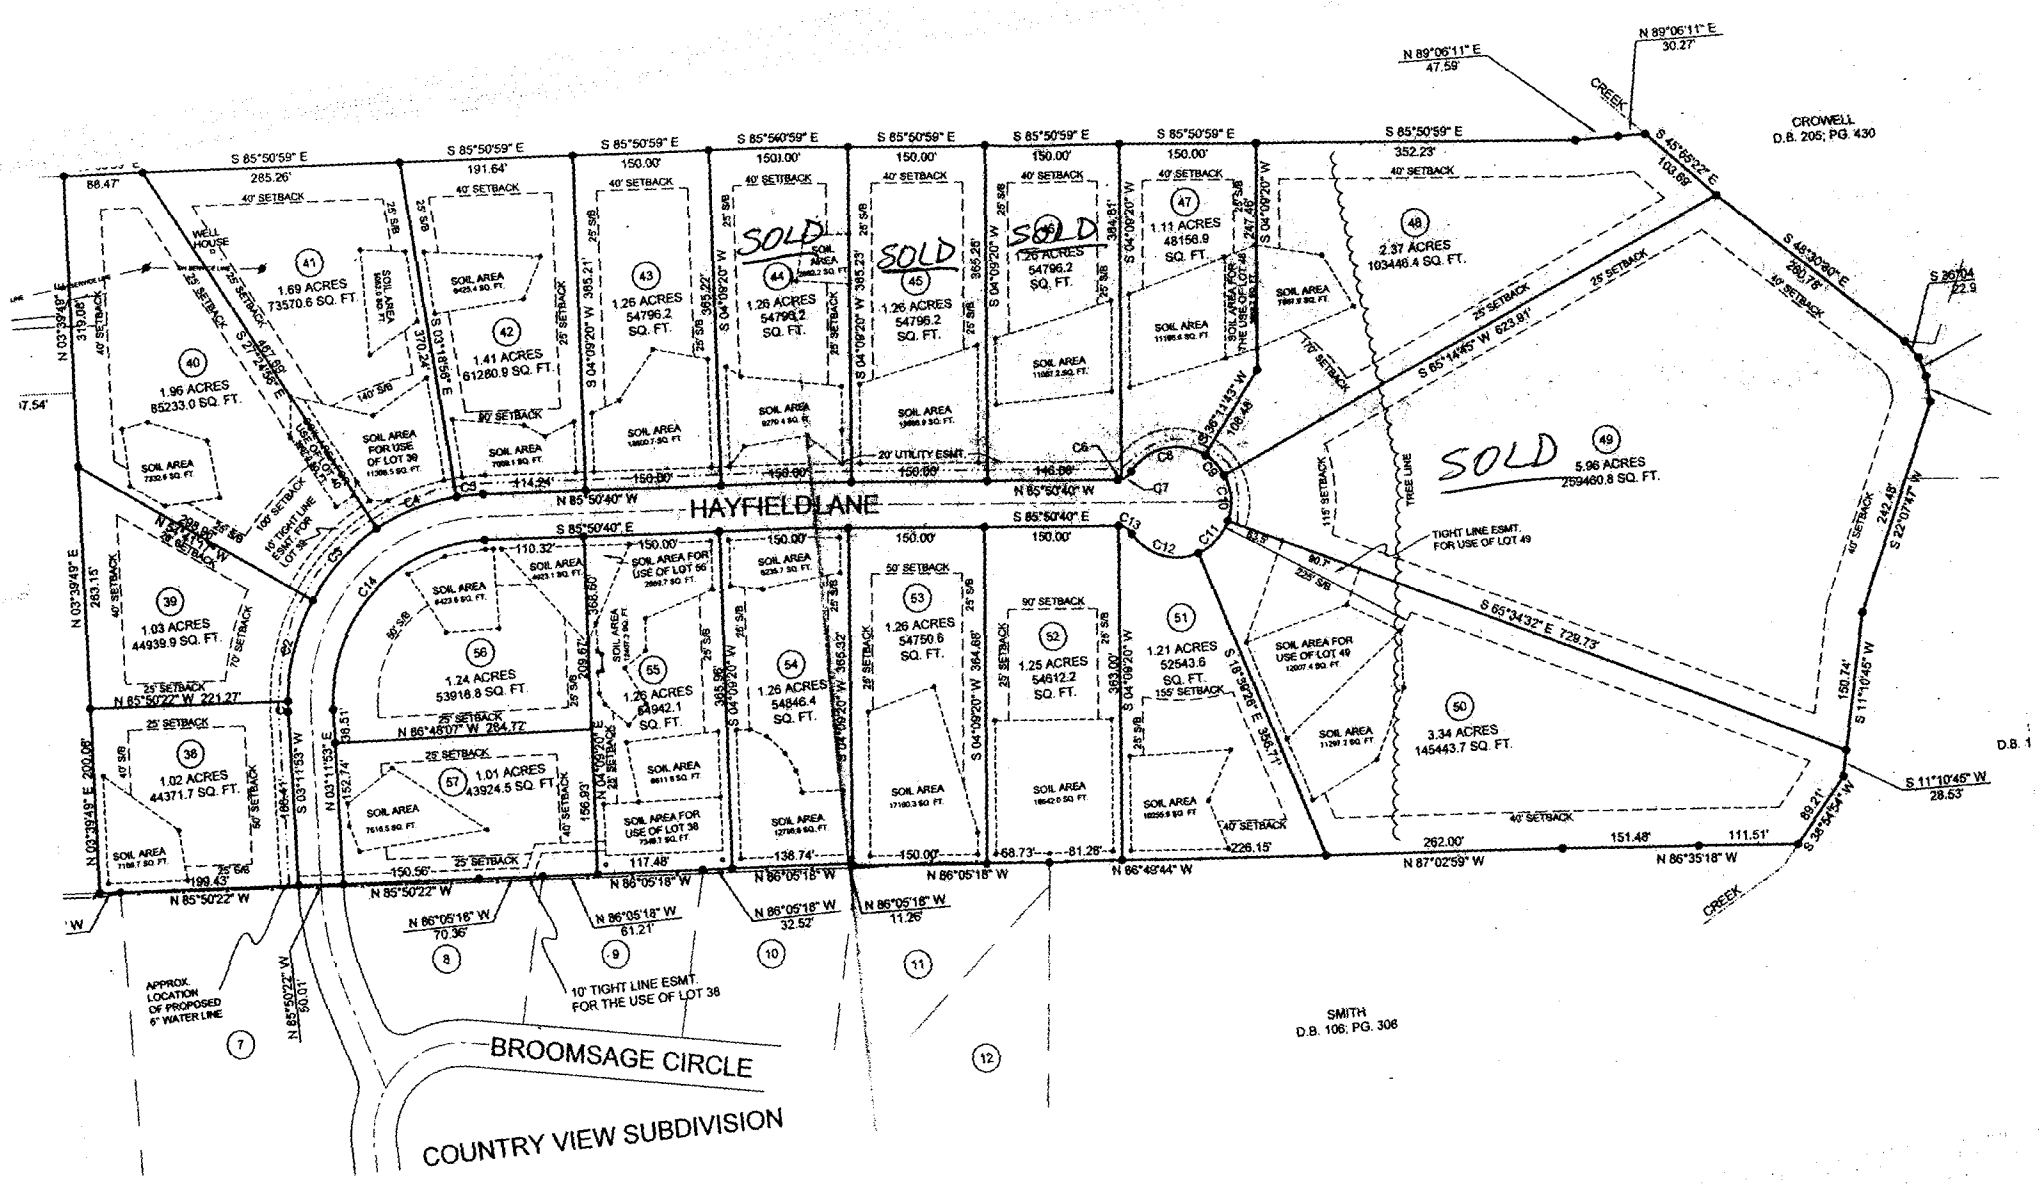
HAYFIELD LANE
BROOMSAGE CIRCLE
COUNTRY VIEW SUBDIVISION
CROWELL
D.B. 205; PG. 430
SMITH
D.B. 106; PG. 308
SOLD
SOLD
SOLD
SOLD
41 1.69 ACRES 73570.6 SQ. FT.
40 1.96 ACRES 85233.0 SQ. FT.
42 1.41 ACRES 61280.9 SQ. FT.
43 1.26 ACRES 54796.2 SQ. FT.
44 1.26 ACRES 54796.2 SQ. FT.
45 1.26 ACRES 54796.2 SQ. FT.
46 1.26 ACRES 54796.2 SQ. FT.
47 1.11 ACRES 48156.9 SQ. FT.
48 2.37 ACRES 103446.4 SQ. FT.
49 5.96 ACRES 259460.8 SQ. FT.
50 3.34 ACRES 145443.7 SQ. FT.
51 1.21 ACRES 52543.6 SQ. FT.
52 1.25 ACRES 54612.2 SQ. FT.
53 1.26 ACRES 54750.6 SQ. FT.
54 1.26 ACRES 54846.4 SQ. FT.
55 1.26 ACRES 54942.1 SQ. FT.
56 1.24 ACRES 53918.8 SQ. FT.
57 1.01 ACRES 43924.5 SQ. FT.
39 1.03 ACRES 44939.9 SQ. FT.
38 1.02 ACRES 44371.7 SQ. FT.
7 8 9 10 11 12
WELL HOUSE
SOIL AREA
SOIL AREA FOR USE OF LOT 39
SOIL AREA FOR USE OF LOT 56
SOIL AREA FOR USE OF LOT 38
SOIL AREA FOR USE OF LOT 49
SOIL AREA FOR THE USE OF LOT 46
20' UTILITY ESMT.
10' TIGHT LINE ESMT. FOR USE OF LOT 39
10' TIGHT LINE ESMT. FOR USE OF LOT 38
TIGHT LINE ESMT. FOR USE OF LOT 49
TREE LINE
APPROX. LOCATION OF PROPOSED 6" WATER LINE
CREEK
40' SETBACK
25' SETBACK
N 89°06'11" E 30.27'
N 89°06'11" E 47.59'
S 85°50'59" E 285.26'
S 85°50'59" E 191.64'
S 85°50'59" E 150.00'
S 85°50'59" E 150.00'
S 85°50'59" E 150.00'
S 85°50'59" E 150.00'
S 85°50'59" E 352.23'
S 45°05'22" E 103.69'
S 48°30'60" E 280.78'
S 65°14'45" W 623.91'
S 65°34'32" E 729.73'
S 22°07'47" W 242.48'
S 11°10'45" W 150.74'
S 11°10'45" W 28.53'
S 38°54'54" W 89.21'
N 87°02'59" W 262.00'
N 86°35'18" W 151.48'
N 86°49'44" W 111.51'
N 86°05'18" W 226.15'
N 85°50'22" W 199.43'
N 85°50'22" W 150.56'
N 86°05'18" W 117.48'
N 86°05'18" W 138.74'
N 86°05'18" W 68.73'
N 86°05'18" W 81.26'
N 86°05'18" W 70.36'
N 86°05'18" W 61.21'
N 86°05'18" W 32.52'
N 86°05'18" W 11.26'
N 85°50'22" W 60.01'
N 85°50'40" W
S 85°50'40" E
N 86°46'07" W 284.72'
N 85°50'22" W 221.27'
N 03°39'49" E 319.08'
N 03°39'49" E 263.13'
N 03°39'49" E 200.06'
N 03°11'53" E 152.74'
N 03°11'53" W 186.41'
S 04°09'20" W 385.21'
S 04°09'20" W 365.26'
S 04°09'20" W 364.68'
S 04°09'20" W 303.00'
S 04°09'20" W 247.48'
S 04°09'20" W 364.81'
S 04°09'20" W 365.32'
S 04°09'20" W 385.98'
S 04°09'20" W 385.22'
S 04°09'20" W 385.23'
S 04°09'20" W 385.21'
S 21°24'55" E 467.69'
S 18°18'56" E 370.24'
S 85°14'13" W 108.48'
S 85°34'32" E 90.7'
S 85°34'32" E 83.9'
S 85°34'32" E 226.15'
S 36°04 22.9
D.B. 1